Field Map

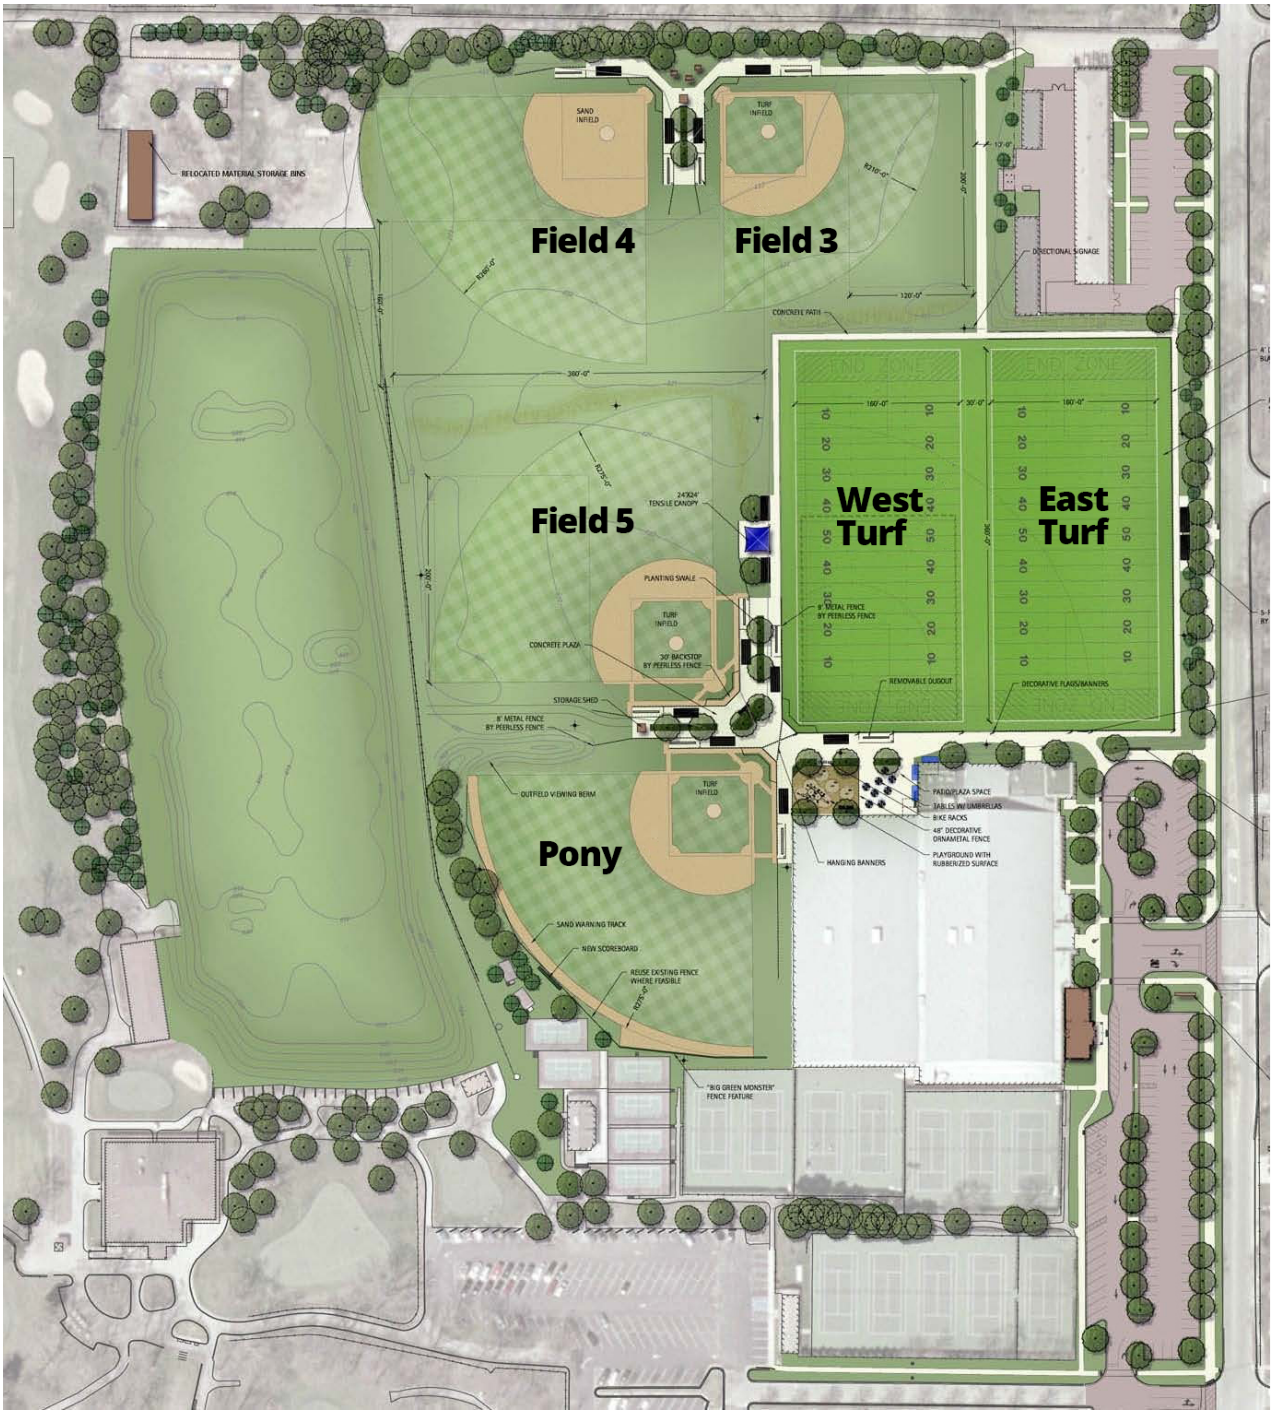
Field 4
Field 3
Field 5
Pony
West Turf
East Turf
SAND INFIELD
TURF INFIELD
RELOCATED MATERIAL STORAGE BINS
DIRECTIONAL SIGNAGE
CONCRETE PATH
END ZONE
24'X24' TENSILE CANOPY
PLANTING SWALE
8' METAL FENCE BY PEERLESS FENCE
CONCRETE PLAZA
30' BACKSTOP BY PEERLESS FENCE
STORAGE SHED
REMOVABLE DUGOUT
DECORATIVE FLAGS/BANNERS
OUTFIELD VIEWING BERM
PATIO/PLAZA SPACE
TABLES W/ UMBRELLAS
BIKE RACKS
48" DECORATIVE ORNAMETAL FENCE
PLAYGROUND WITH RUBBERIZED SURFACE
HANGING BANNERS
SAND WARMING TRACK
NEW SCOREBOARD
REUSE EXISTING FENCE WHERE FEASIBLE
"BIG GREEN MONSTER" FENCE FEATURE